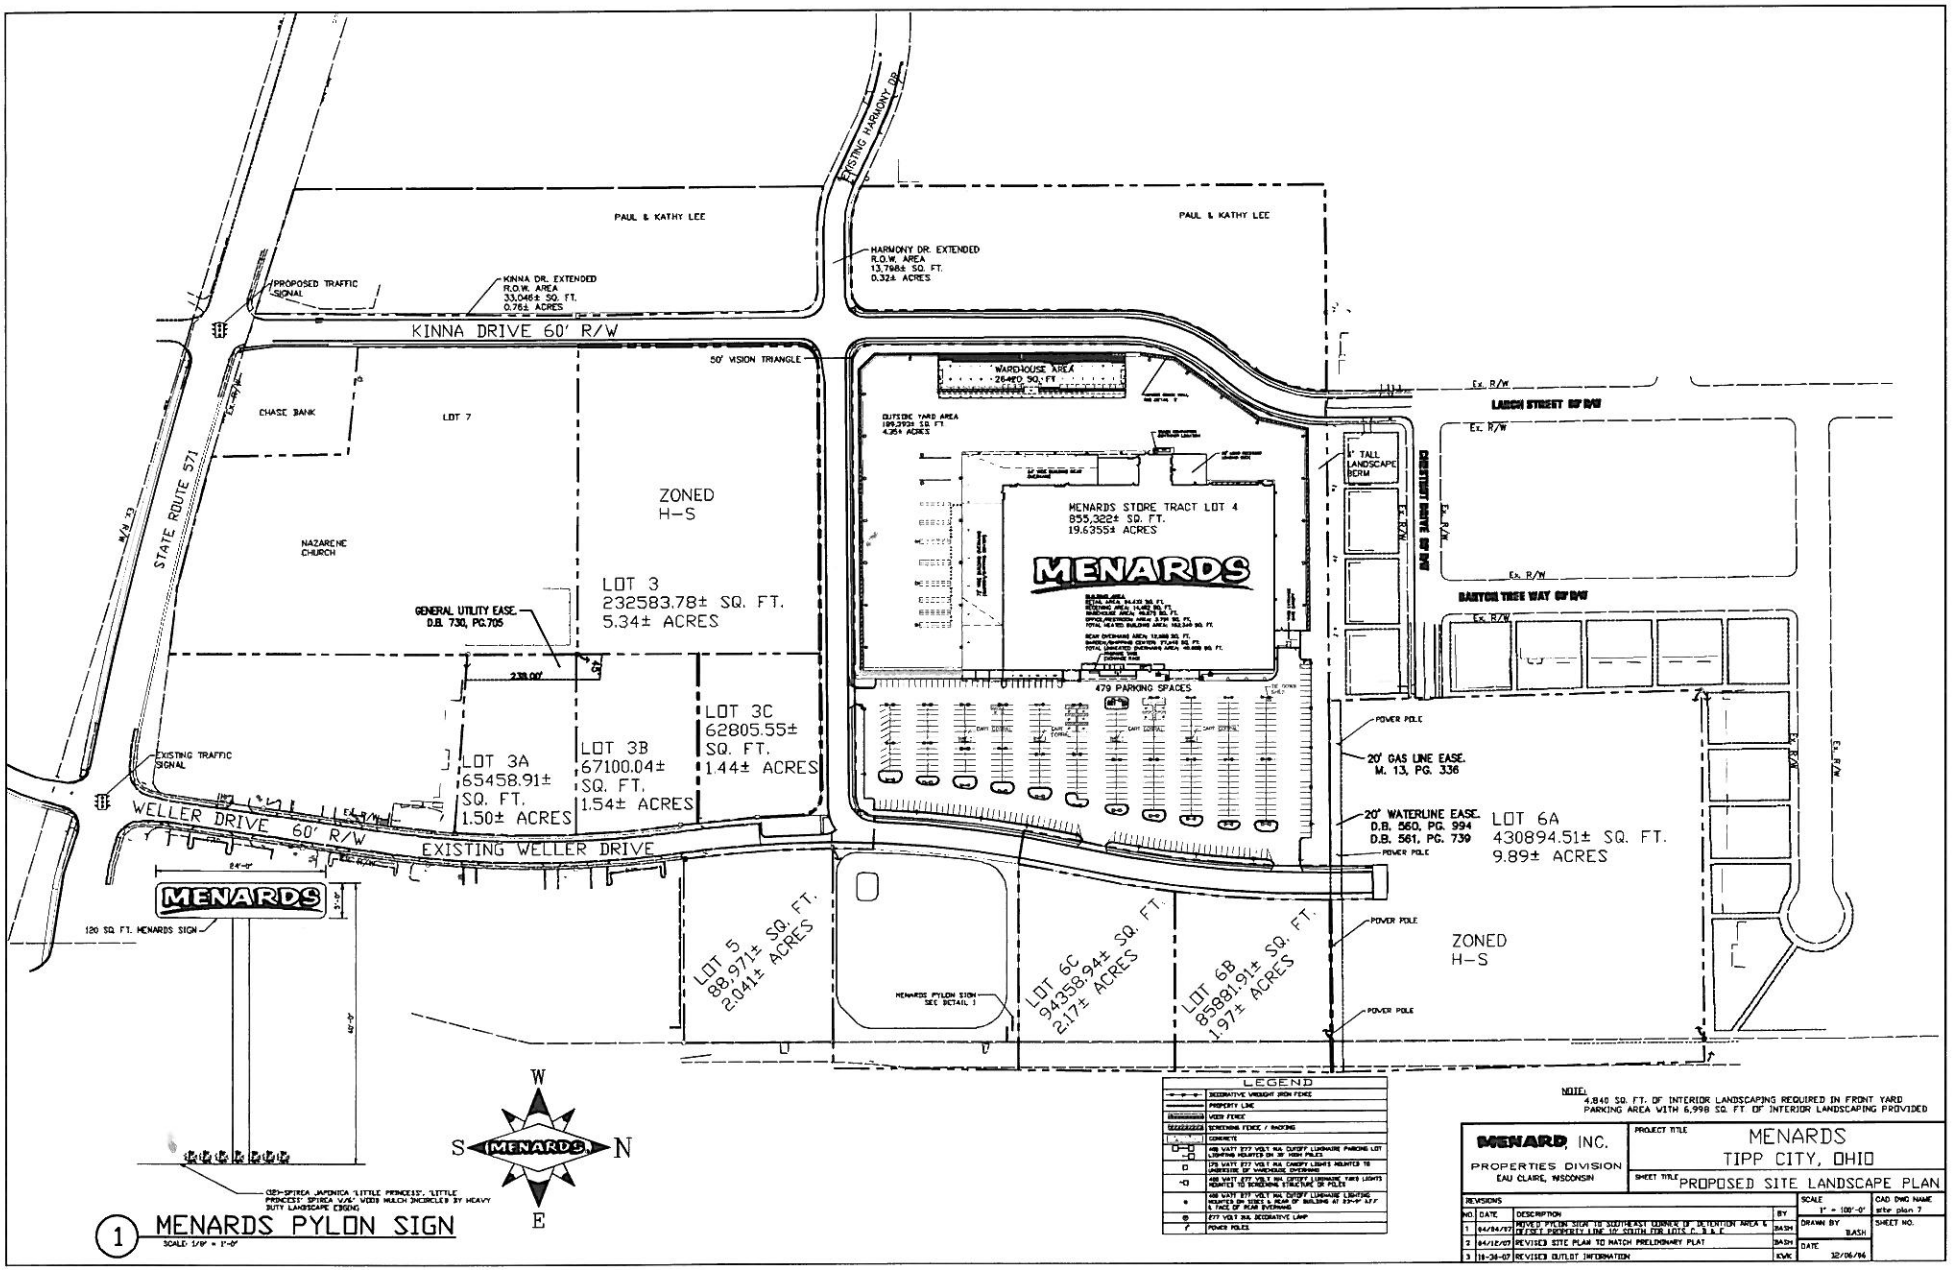

1 MENARDS PYLON SIGN
SCALE: 1/8" = 1'-0"

LEGEND

	DECORATIVE WROUGHT IRON FENCE
	PROPERTY LINE
	VIDEO FENCE
	SCREENING FENCE / RACKING
	CONCRETE
	400 WATT 277 VOLT MA CUTOFF LUMINAIRE PARKING LOT LIGHTING MOUNTED ON 30' HIGH POLES
	175 WATT 277 VOLT MA CANOPY LIGHTS MOUNTED TO UNDERSIDE OF WAREHOUSE OVERHANG
	400 WATT 277 VOLT MA CUTOFF LUMINAIRE YARD LIGHTS MOUNTED TO SCREENING STRUCTURE OR POLES
	400 WATT 277 VOLT MA CUTOFF LUMINAIRE LIGHTING MOUNTED ON SIDES & REAR OF BUILDING AT 23'-9" A.F.F. & FACE OF REAR OVERHANG
	277 VOLT MA DECORATIVE LAMP
	POWER POLES

NOTE:
4,840 SQ. FT. OF INTERIOR LANDSCAPING REQUIRED IN FRONT YARD PARKING AREA WITH 6,998 SQ. FT. OF INTERIOR LANDSCAPING PROVIDED

MENARD, INC.
PROPERTIES DIVISION
EAU CLAIRE, WISCONSIN

PROJECT TITLE: MENARDS TIPP CITY, OHIO

SHEET TITLE: PROPOSED SITE LANDSCAPE PLAN

REVISIONS

NO.	DATE	DESCRIPTION	BY
1	04/24/07	MOVED PYLON SIGN TO SOUTHEAST CORNER OF DETENTION AREA & OFFSET PROPERTY LINE 10' SOUTH FOR LOTS C, B & E	BASH
2	04/12/07	REVISED SITE PLAN TO MATCH PRELIMINARY PLAT	BASH
3	10-26-07	REVISED OUTLOT INFORMATION	KWK

SCALE: 1" = 100'-0"
DRAWN BY: BASH
DATE: 12/06/06
CAD DWG NAME: site plan 7
SHEET NO.